

**G o o s e
o n
a
S t r i n g
T h e a t r e**

TECHNICAL EQUIPMENT



technical drawings



stage technologies




sound technologies




lighting technologies


HLAVNÍ SÁL PŮDORYS

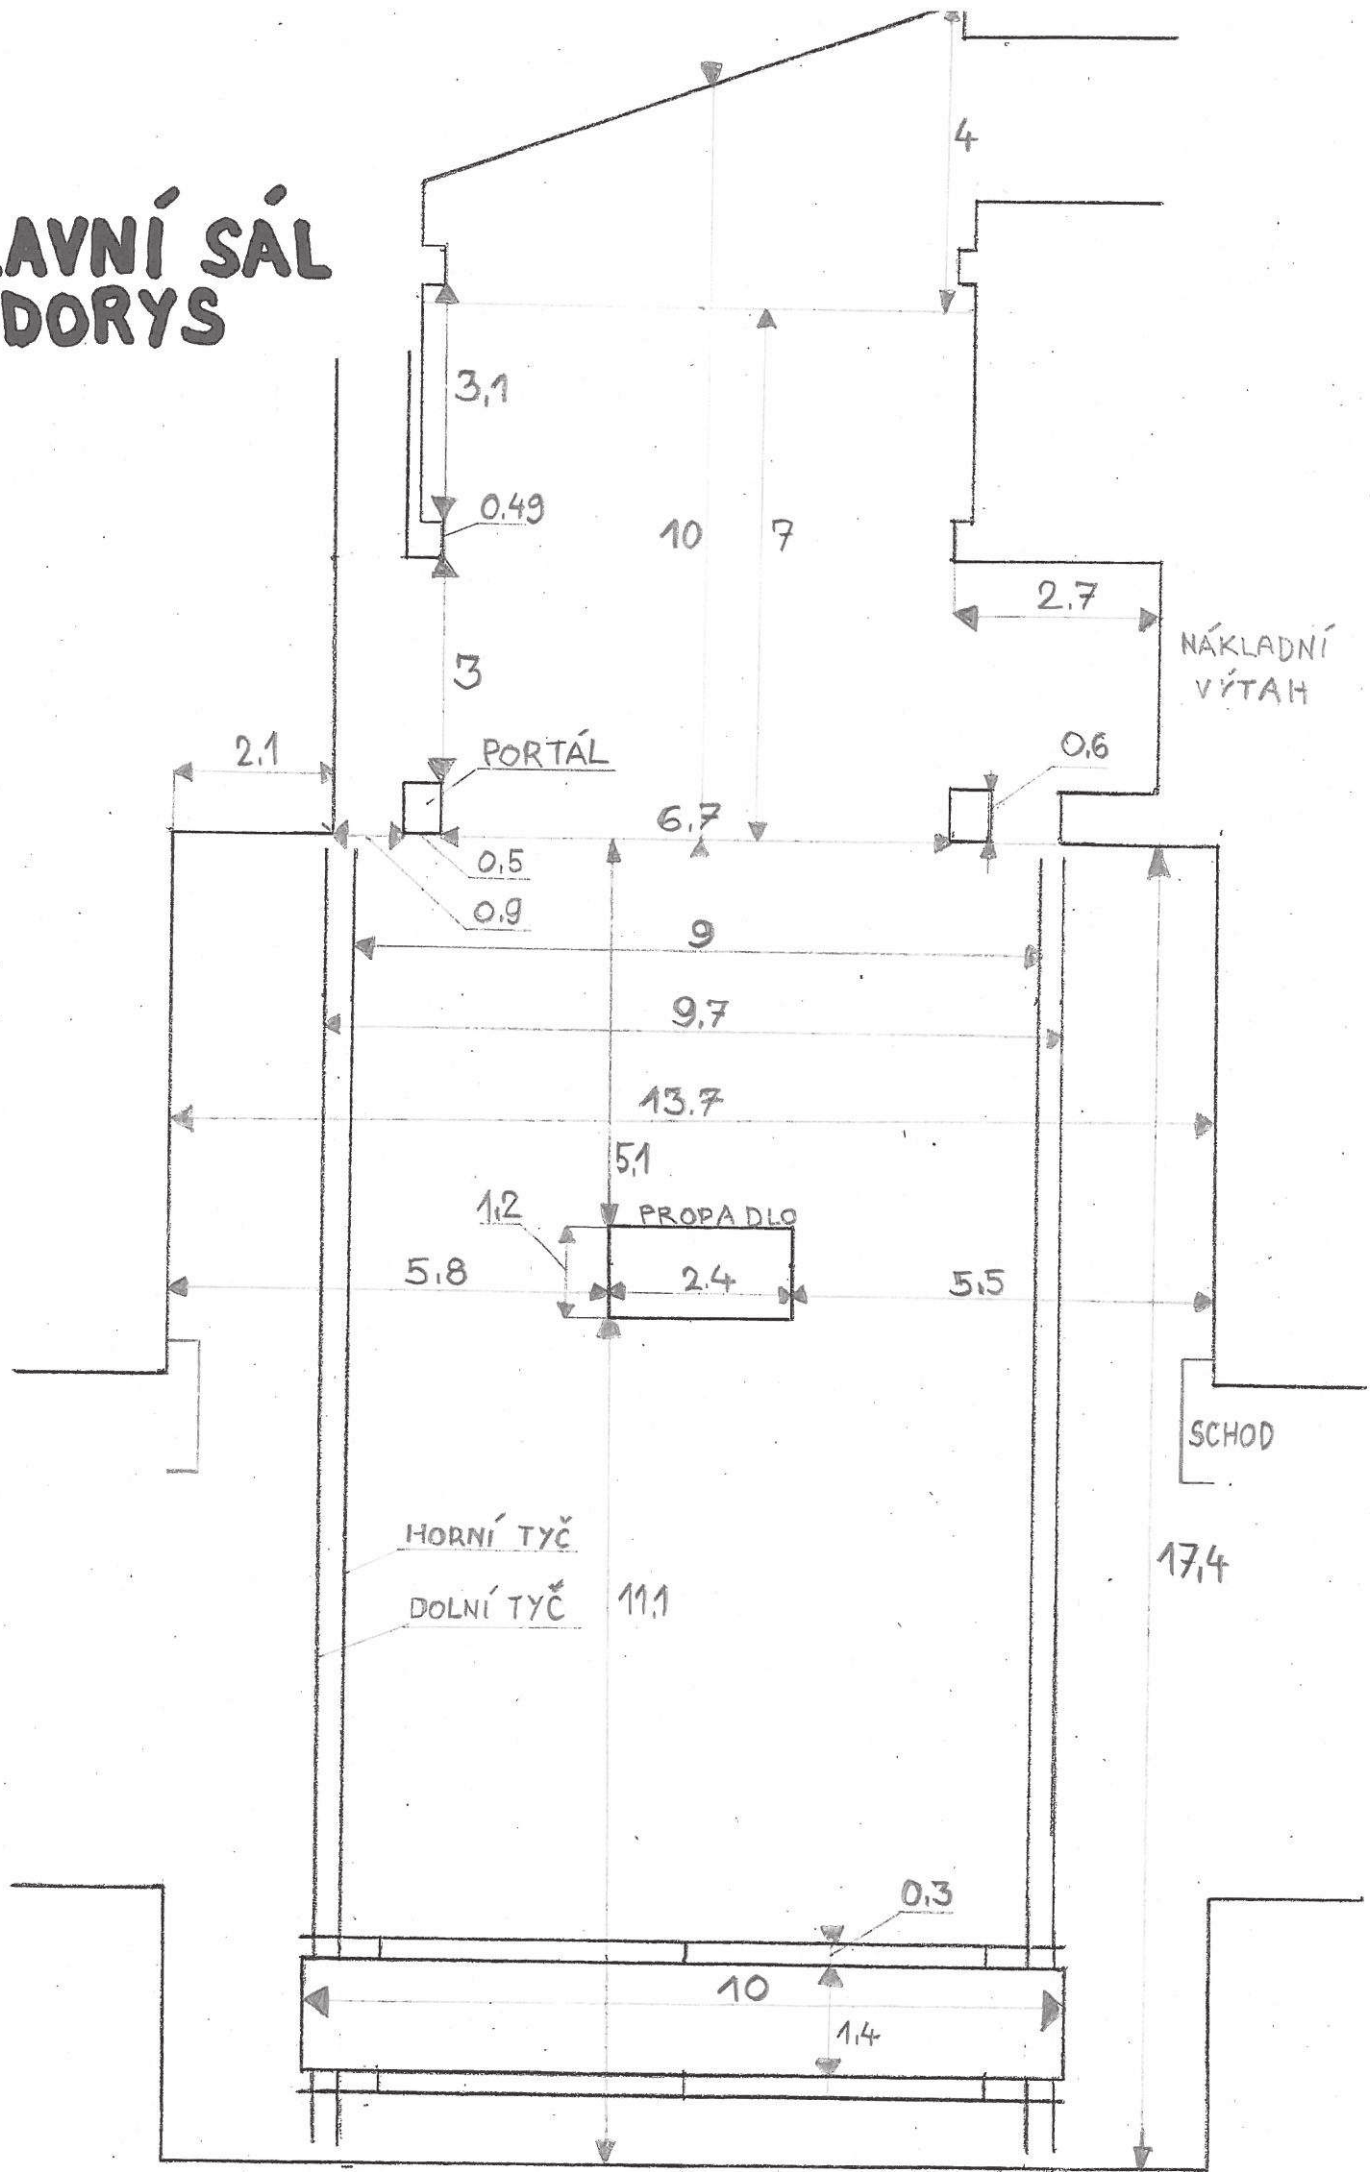




PŘÍČNÝ ŘEZ ZADNÍ JEVIŠTĚ

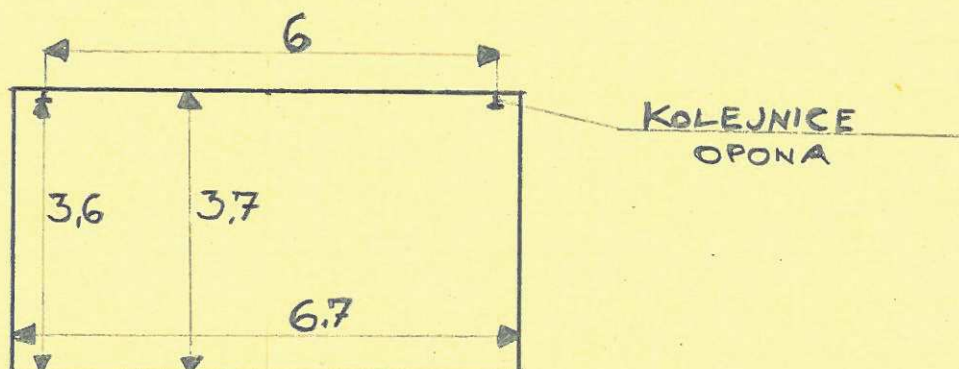

PŘÍČNÝ ŘEZ HLAVNÍ SÁL

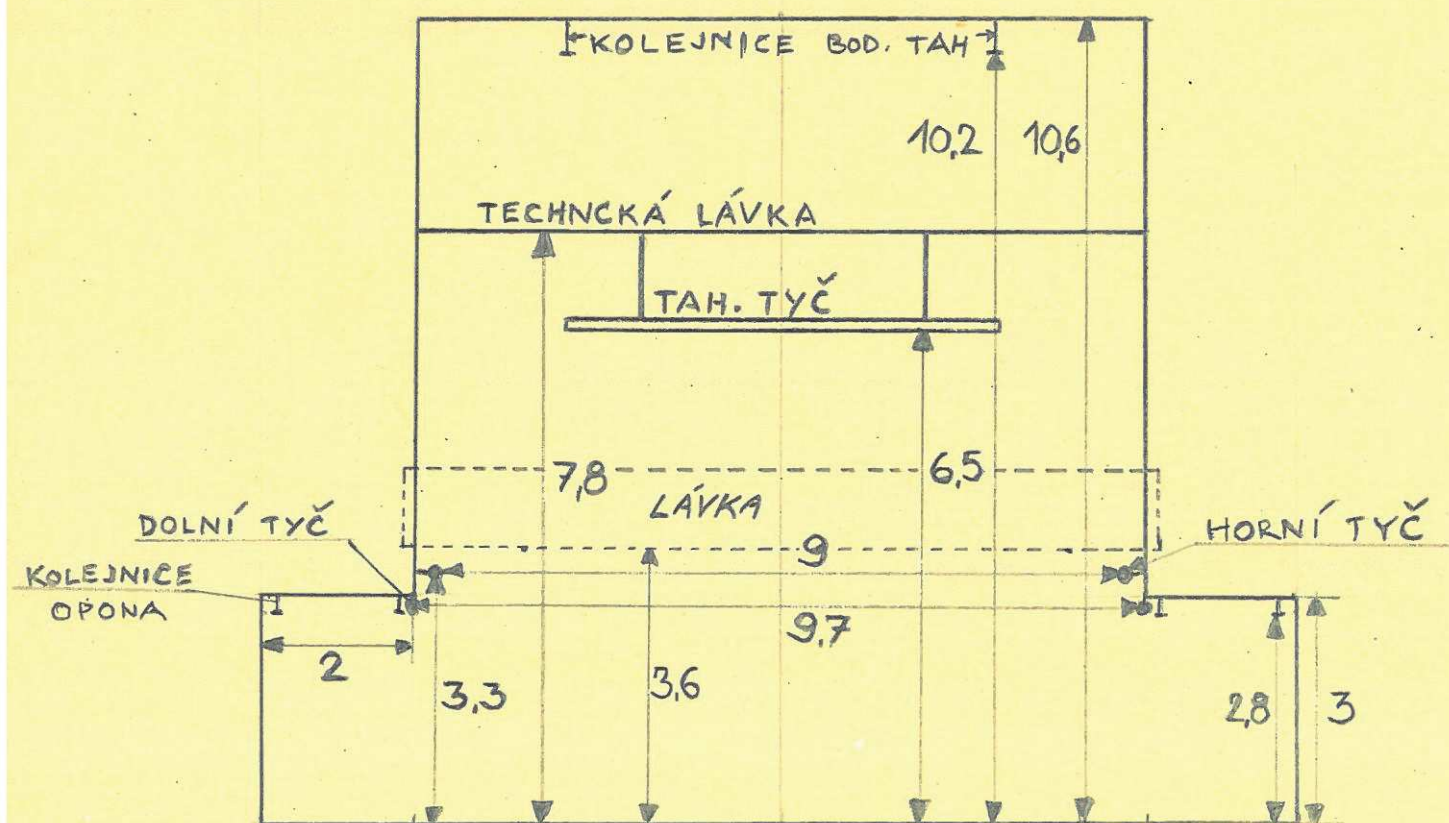


TYČOVÉ TAHY
NOSNOST: 200 kg

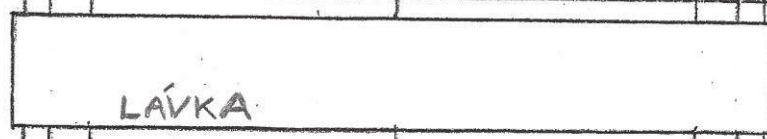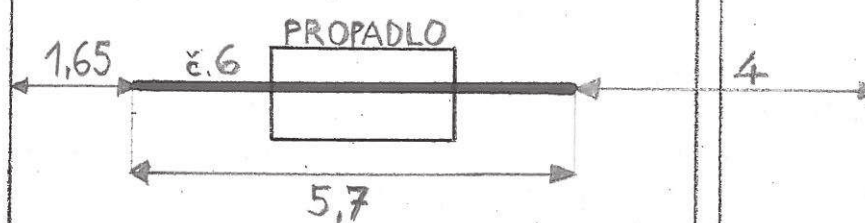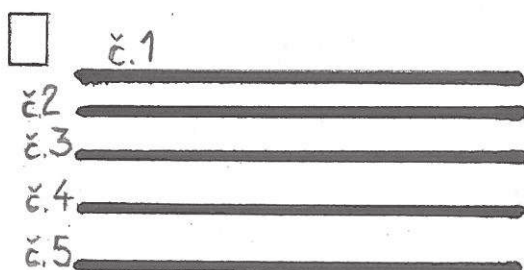

BODOVÉ TAHY


NOSNOST: 100 kg

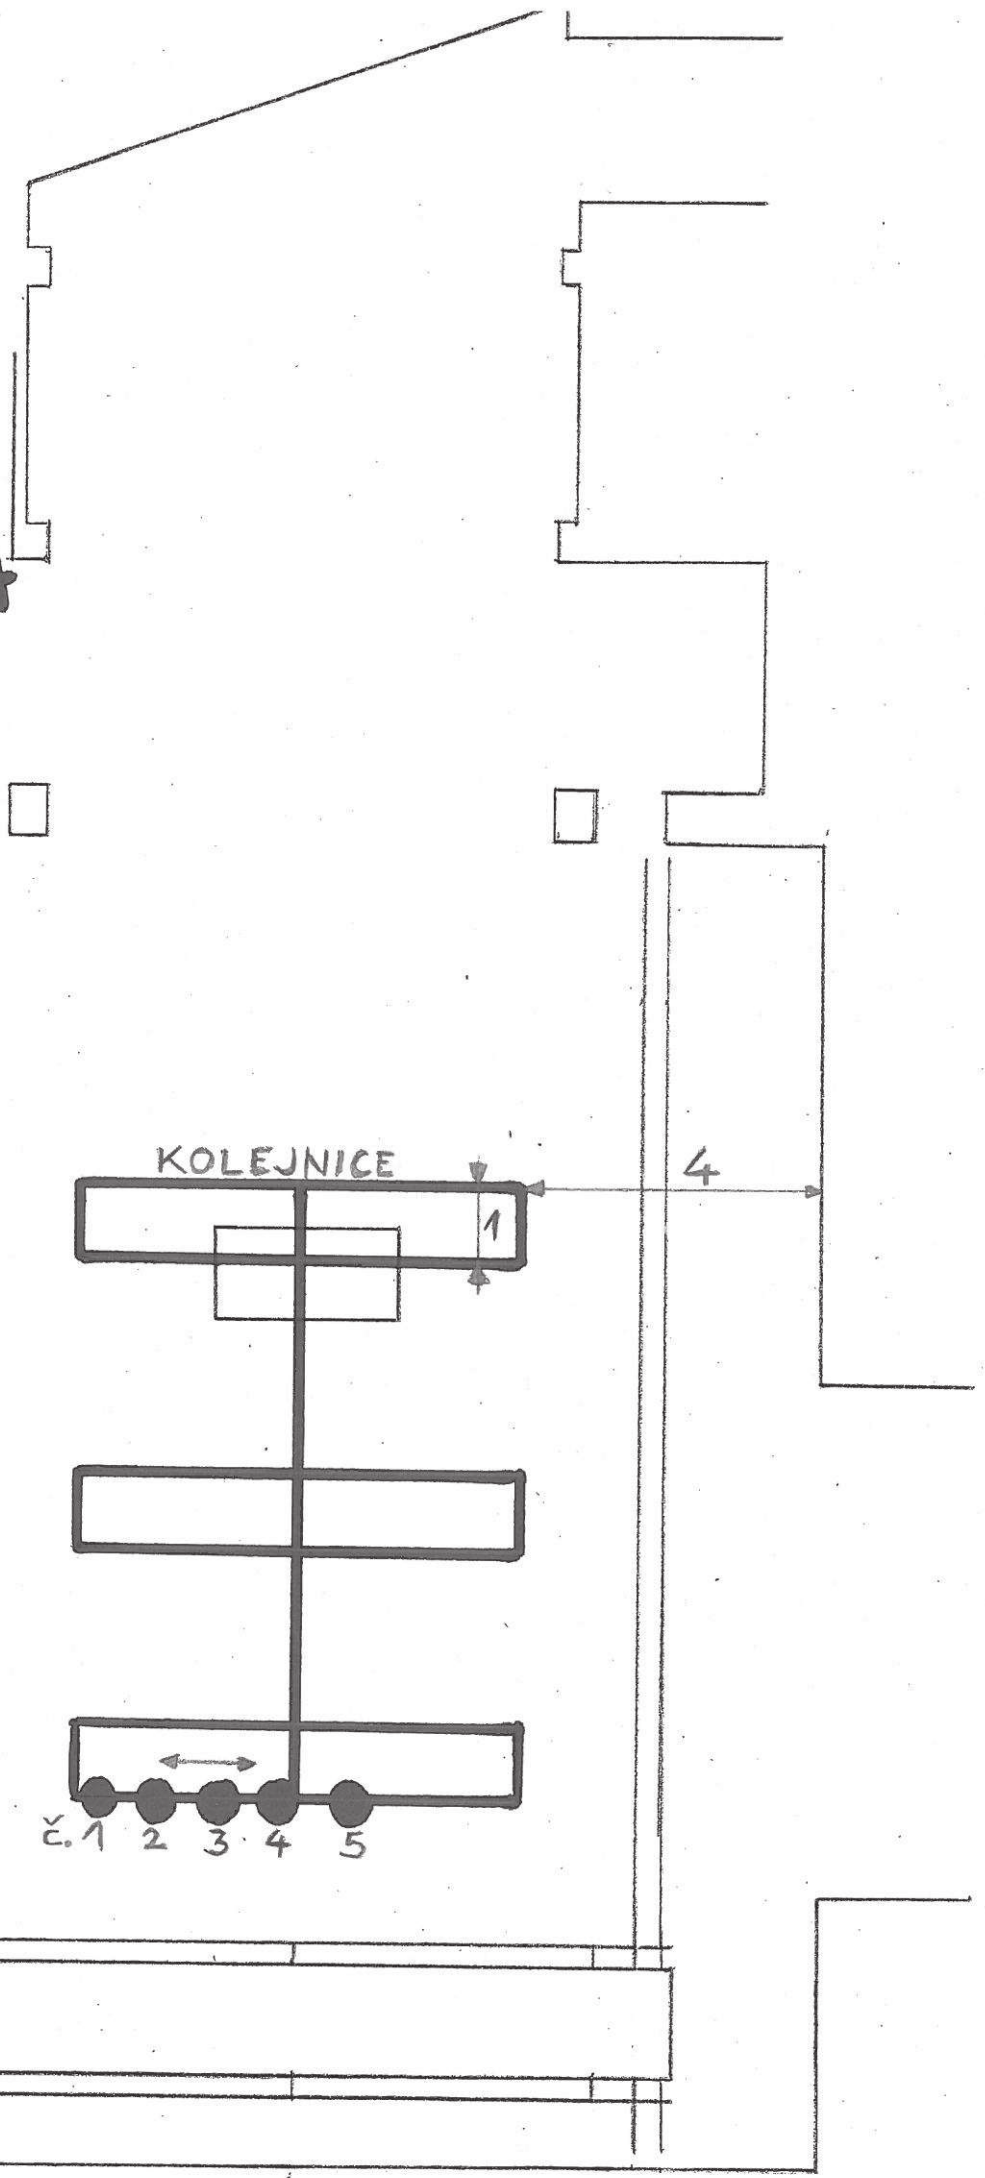



Praktikábly

Dřevěné skládací + deska: 200x100x20 6ks
200x100x40 6ks
200x100x60 6ks
200x100x80 6ks
200x100x100 3ks
100x100x20 3ks


Kovové variabilní nůžkové 25ks

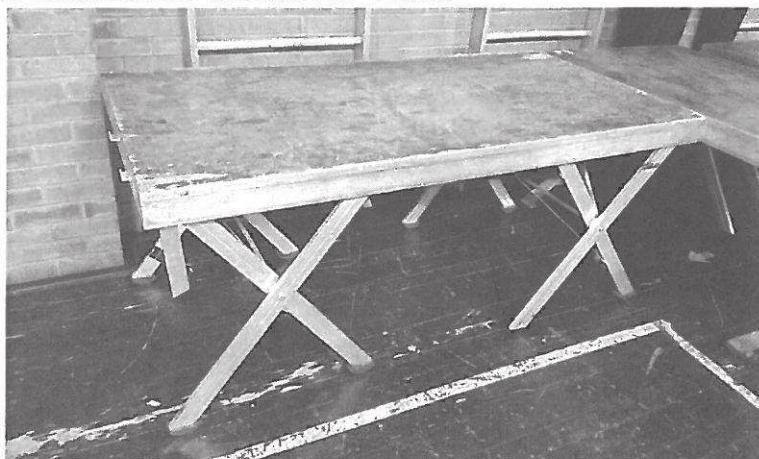


Kovové variabilní s teleskopickým nohami 15ks, čtverec 100x100 5ks

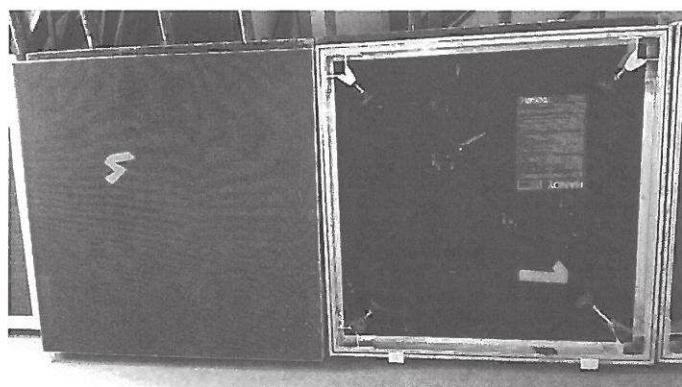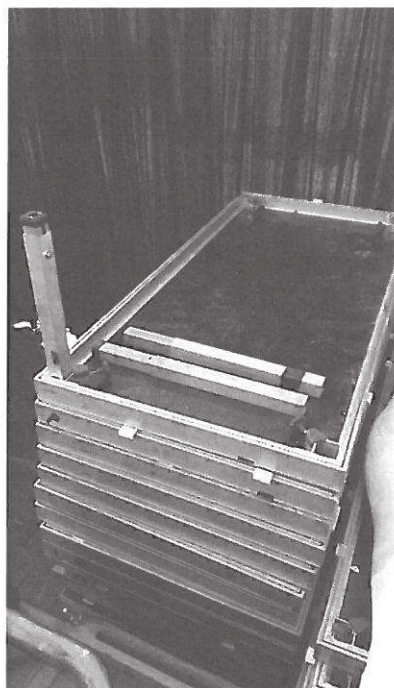


GREAT HALL – lighting plot 1st floor

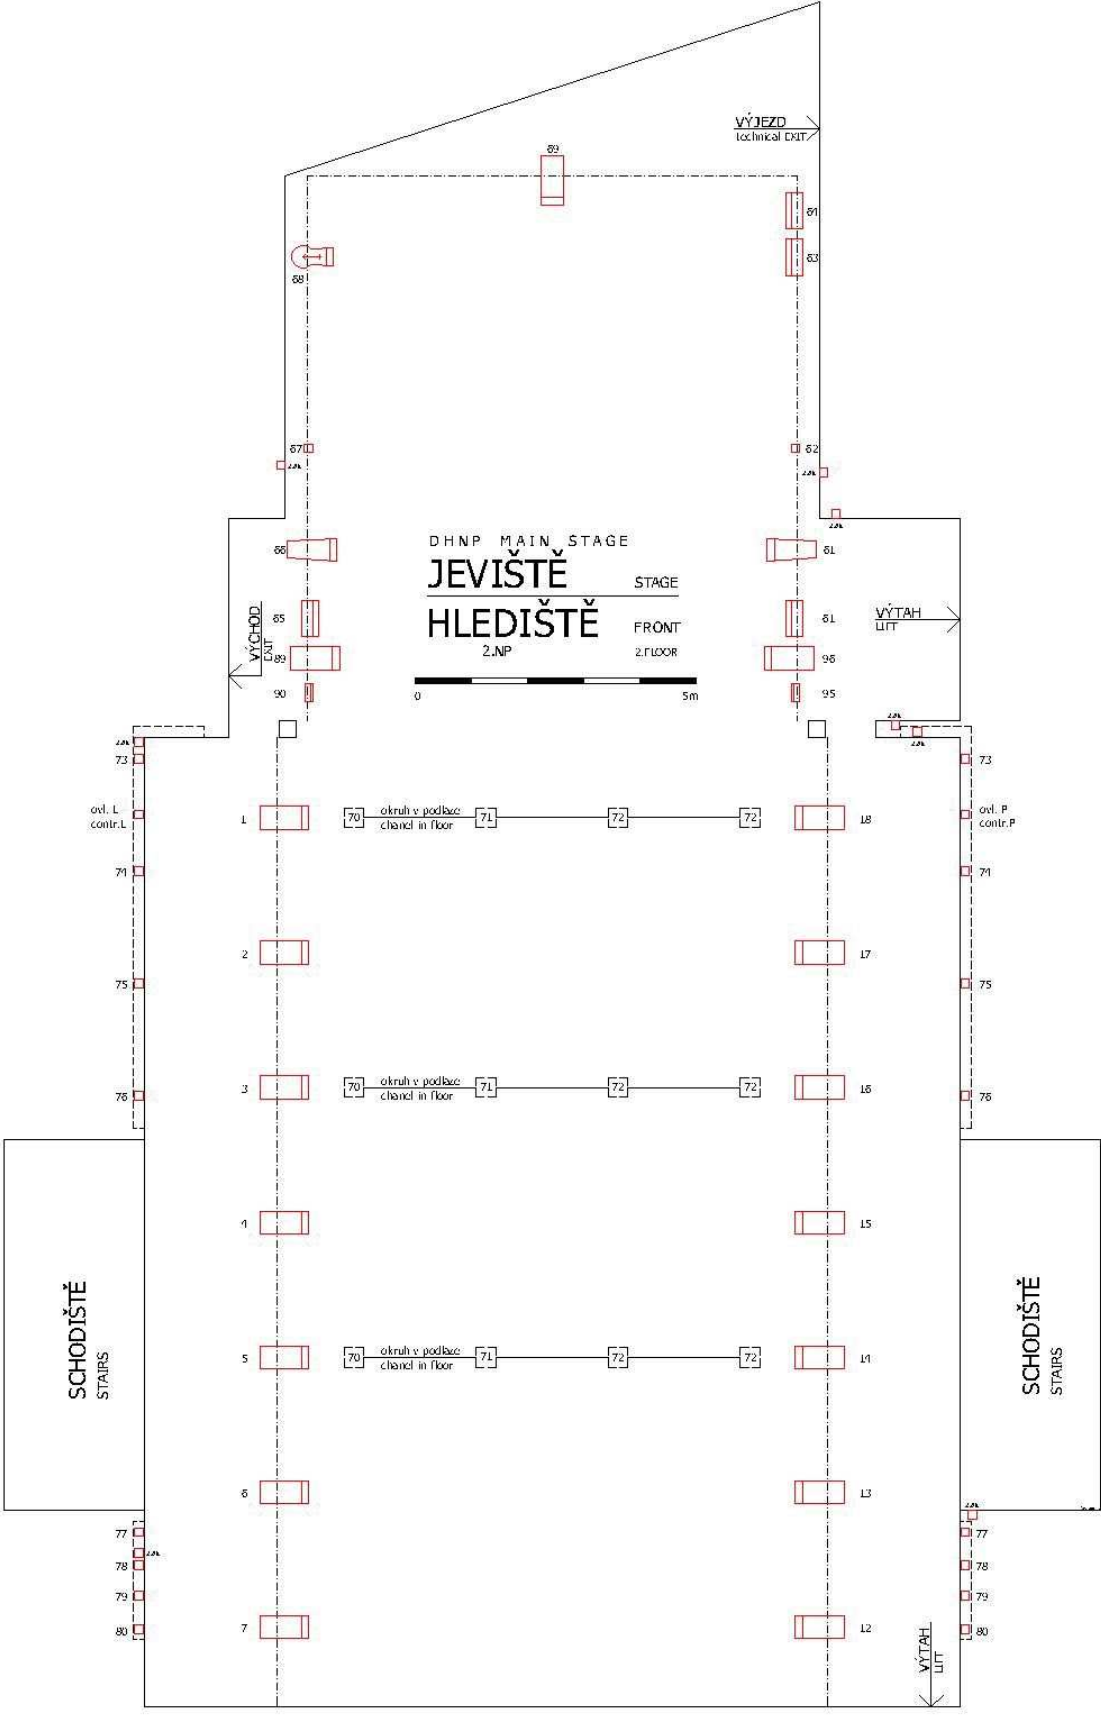


GREAT HALL – lighting plot 2nd floor

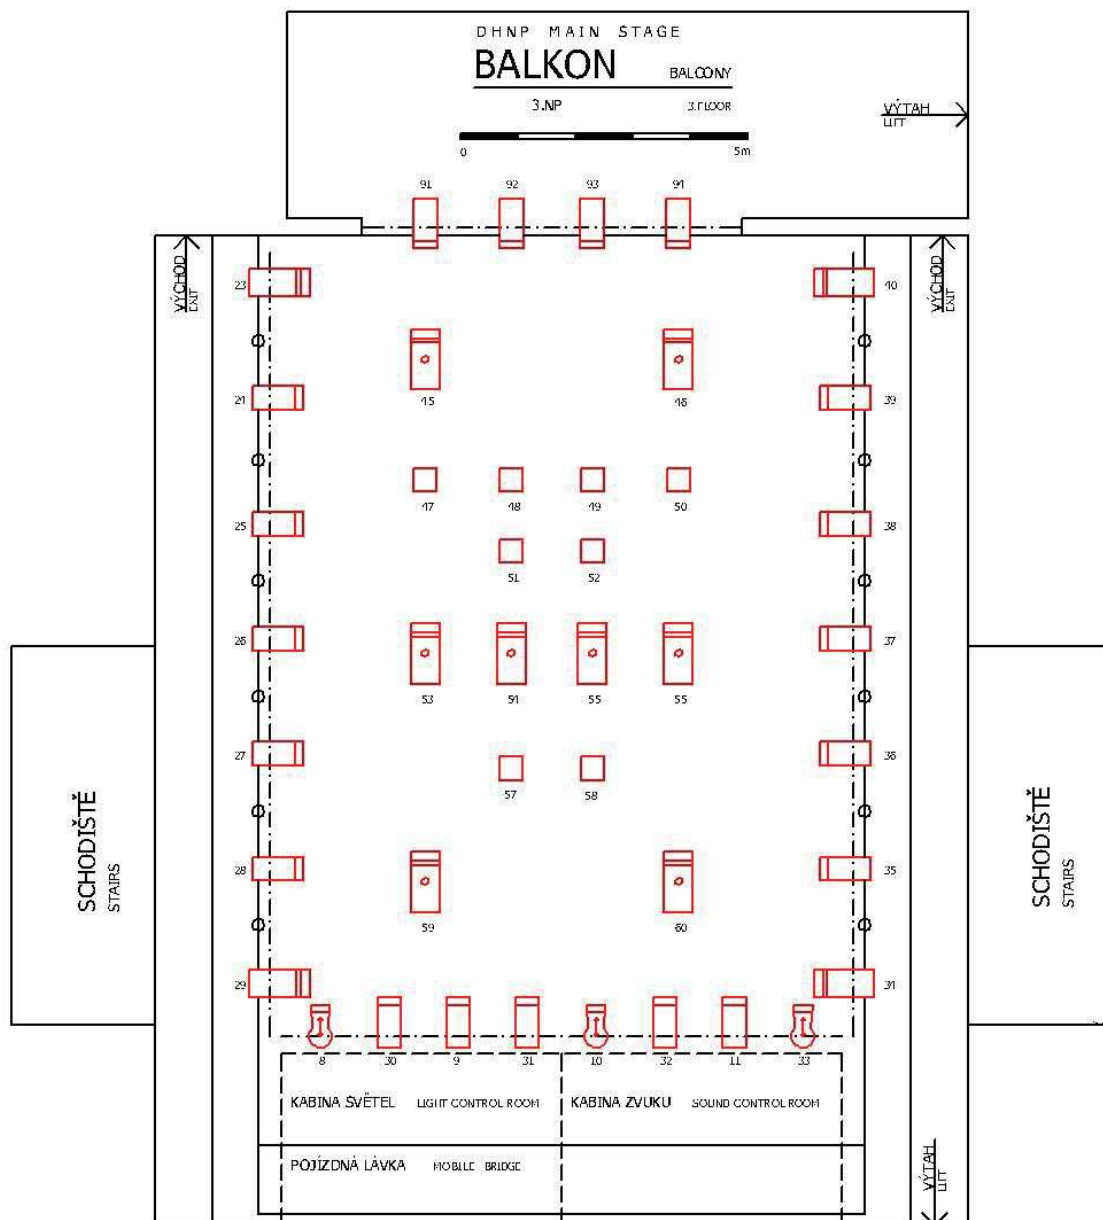

GREAT HALL – lighting plot no.3

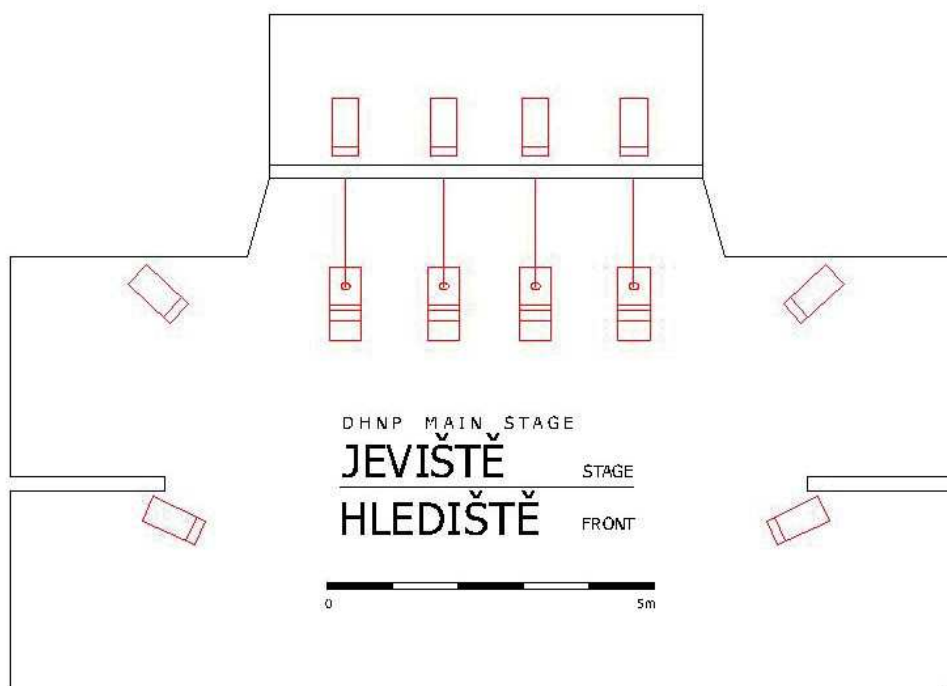

GREAT HALL - lighting plot explanatory sheet

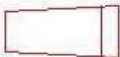	FHR 1000W
	FHR 2000W
	AHR 1000W
	SPOT 650W

GREAT HALL – lighting equipment



Console
ETC Express
72/144



Par 300W
12 pcs



FHR (pebble convex)
1000 W – 36 pcs
2000 W – 12 pcs (8 pcs on telescopes)



Foodlight
AHR 1000 W – 8 pcs



Profile spot
Selecon Pacific 1000 W – 5 pcs



Profile spot
ETC 750 W – 2 pcs



Followspot
Selecon Chorus 1200 W – 4 pcs





Followspot
HHR 650 W – 4 pcs

Digital dimmer
96 circuits
2,3 kW


CELLAR STAGE – technical drawing no.1

- 1 lighting grid
- 2 stage entrance
- 3 audience entrance
- 4 trap door
- 5 light and sound control
- auditorium

CED-sklep
horizontal projection 1:100
side view 1:100

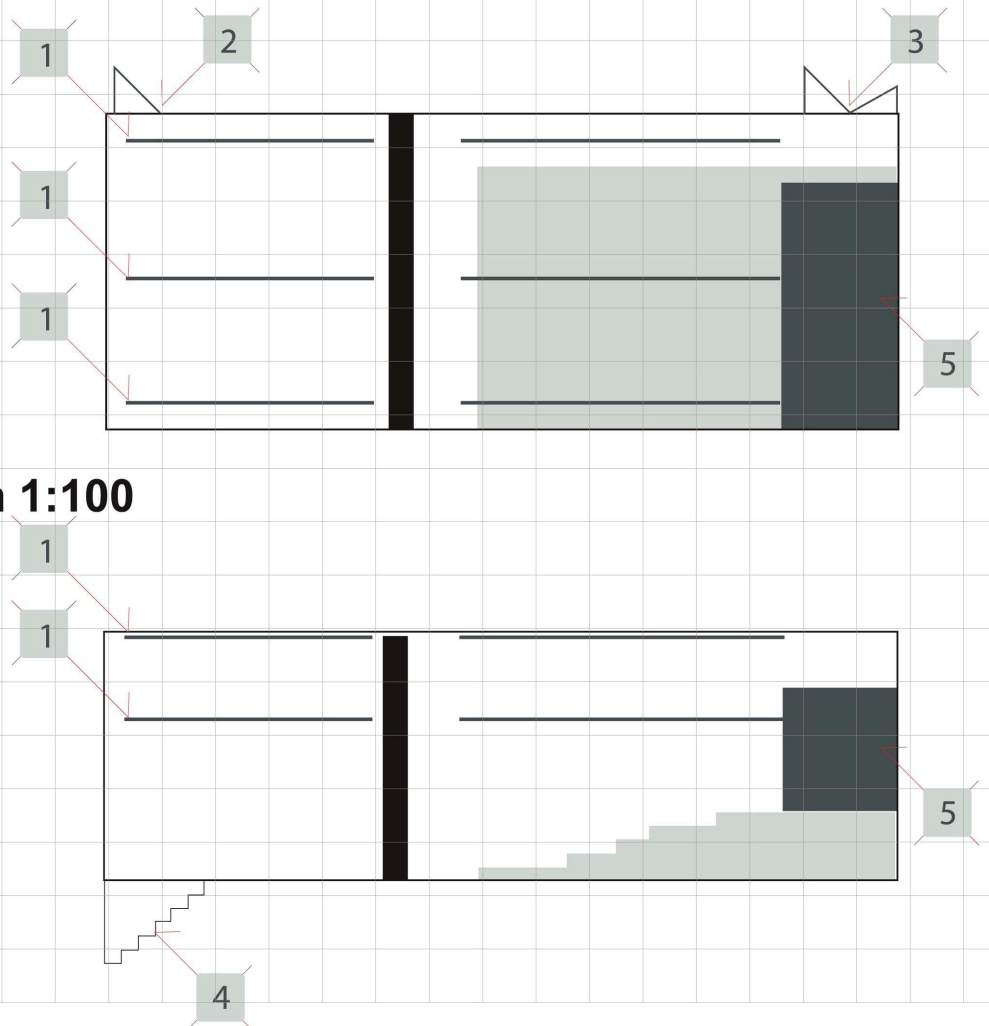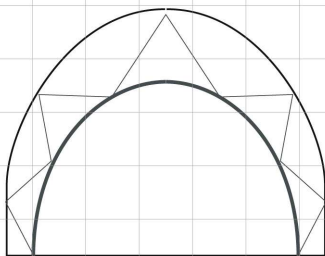

CELLAR STAGE – technical drawing no.2

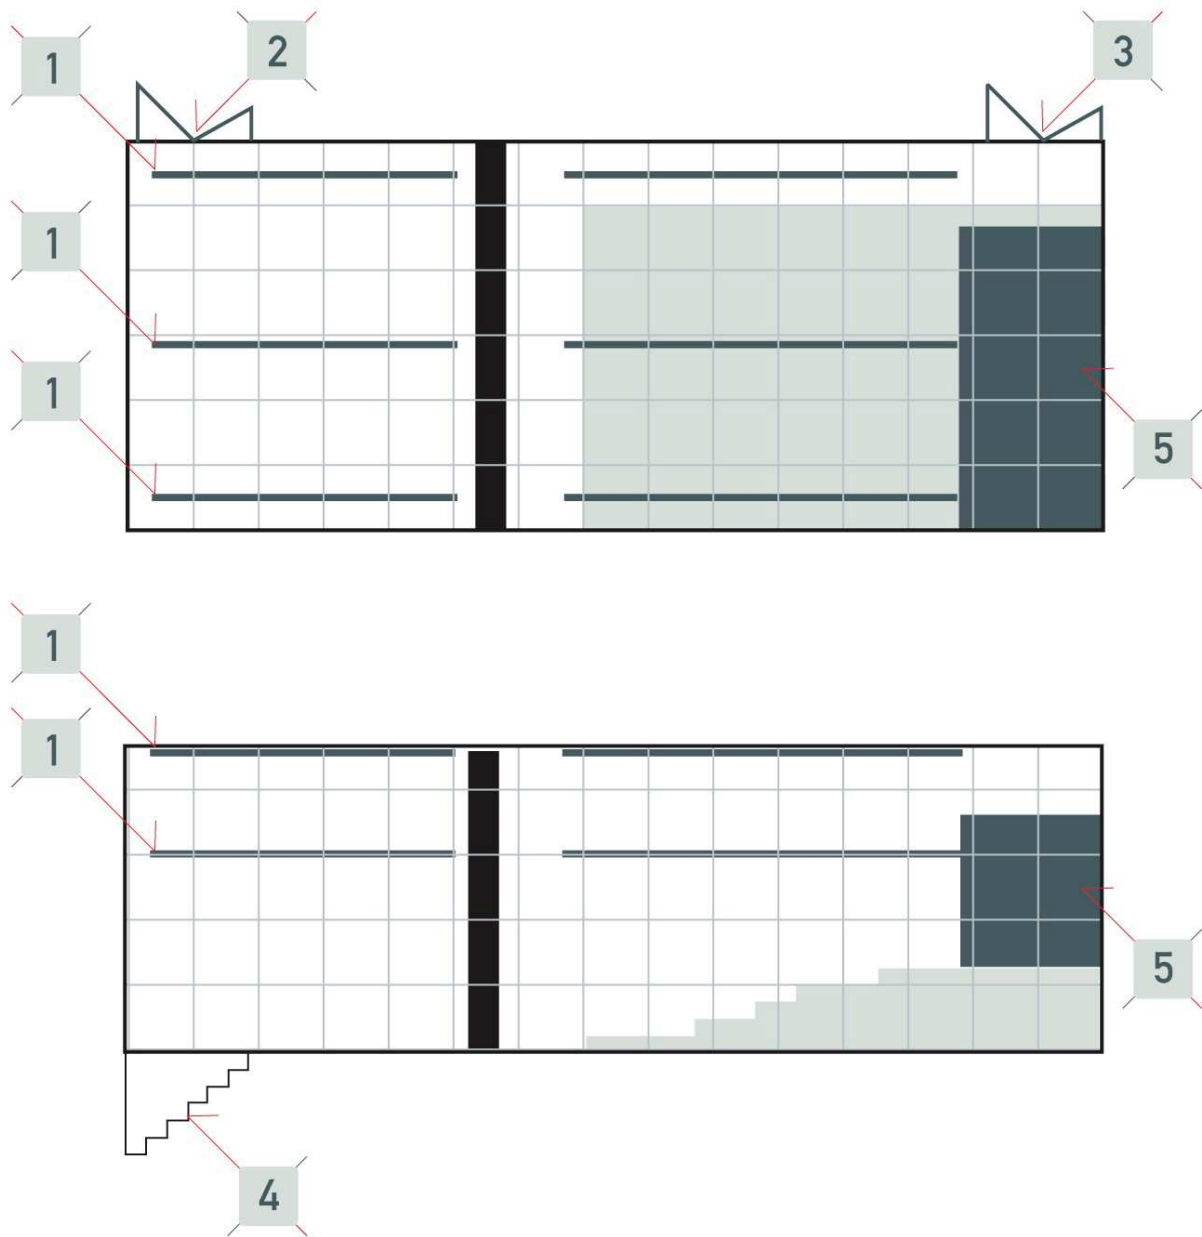


Legend:

- 1) lighting ramp
- 2) vstup na jeviště???
- 3) audience entrance
- 4) traps
- 5) technical room (sound + light)


 auditorium

 grid 1x1m


CELLAR STAGE – technical drawing no.3

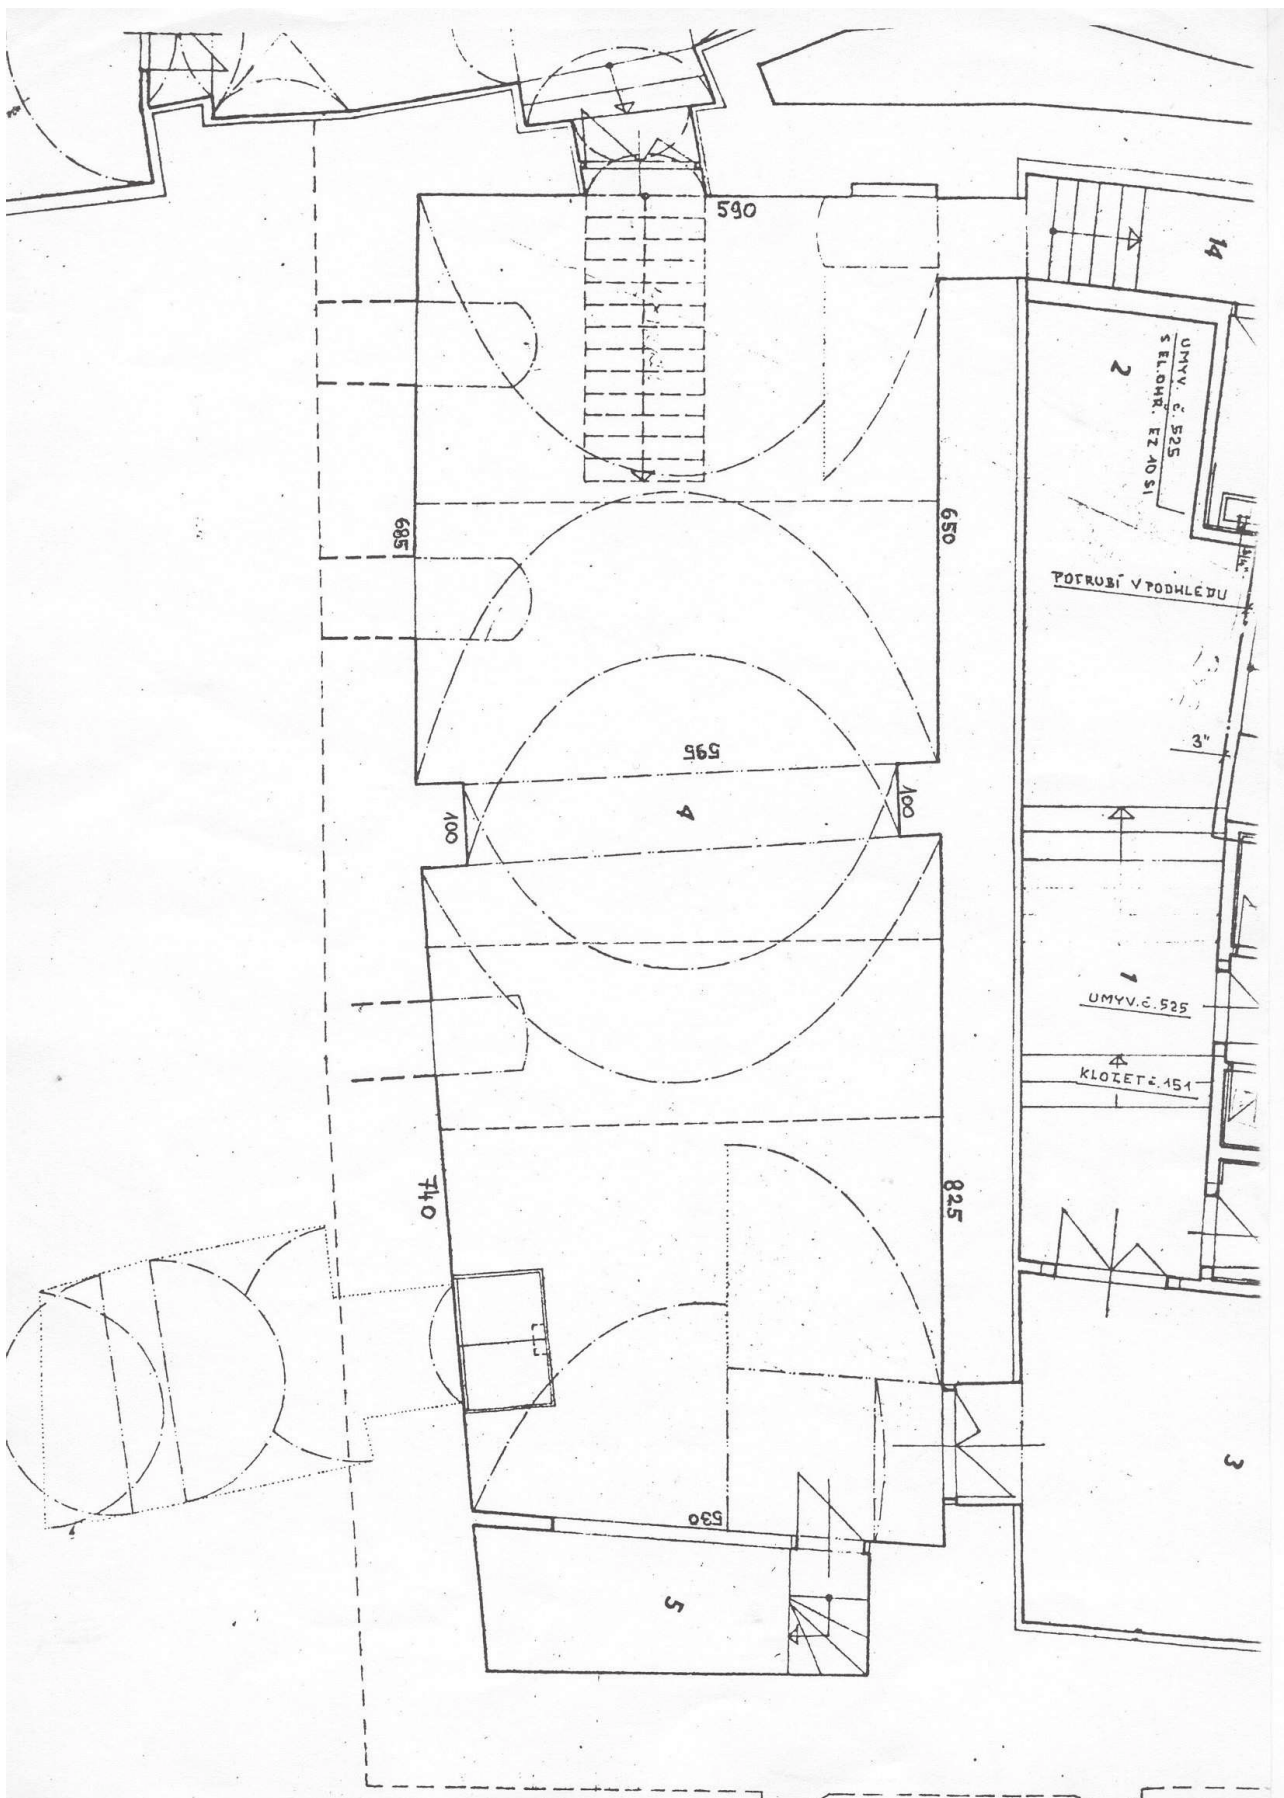

CELLAR STAGE – lighting plot no.1

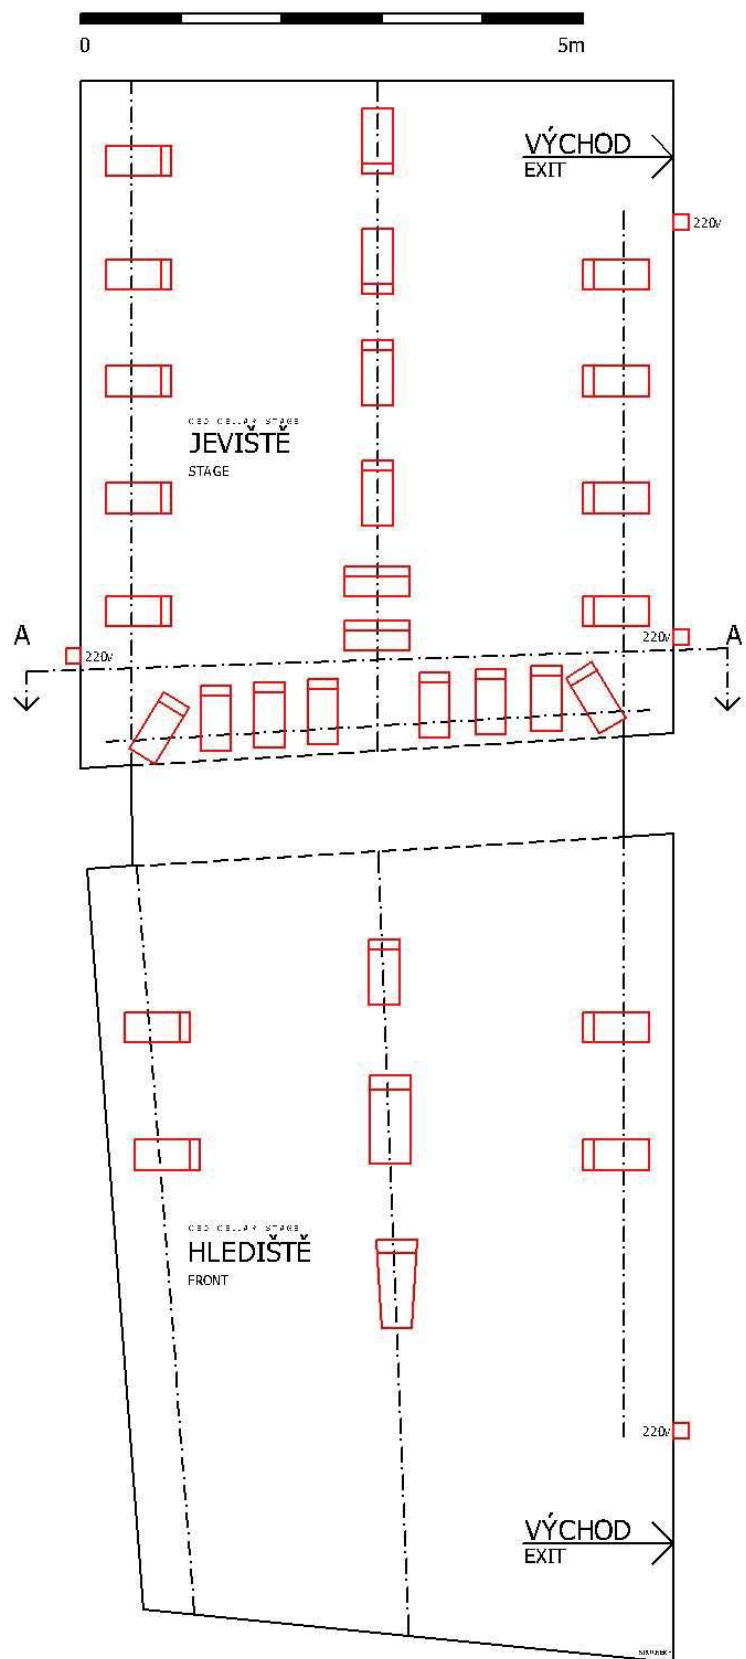

CELLAR STAGE – lighting plot no.2

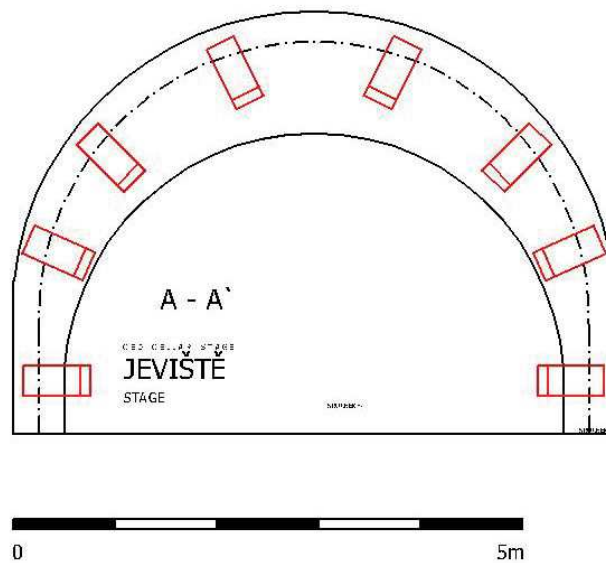

CELLAR STAGE – lighting plot explanatory sheet

	FHR 500W
	FHR 1000W
	AHR 1000W
	SPOT 650W

CELLAR STAGE – lighting equipment



Console
ETC Express
48/96



FHR (pebble convex)

500 W – 29 pcs

1000 W – 1 pc



Floodlight

AHR 1000 W – 2 pcs



Profile spot

650 W – 1 pc

Digital dimmer


30 circuits

1,2 kW

GREAT HALL & CELLAR STAGE – sound equipment

		Specs		Quantity	Location
PA Systems	360° Cluster	4x L'acoustic 12XT	4000W	1	above the main stage (arena applications or center cluster)
	LR	2x L'acoustic 112 with SB15 SUBs	4000W	1	main stage
	monitors	BELL M12	270W	4	mobile
	monitors	BELL M15	360W	4	mobile
	sub bass	BC speakers	650W	4	above the main stage technical bridges
	Megaton 12	repro BC speakers 12" Selenium 1"	300W	2	studio
	Megaton 15	repro BC speakers 15" Selenium 1"	500W	2	basement stage
Amplifiers		QSC 2450	2x650W	5	main stage 4x basement stage 1x
		QSC1450	2x450W	2	main stage 1x studio 1x
		L'acoustic LA4	4x1000W	1	above the main stage technical bridges
Crossover		RANE		1	above the main stage technical bridges
Mixing consoles	Yamaha	LS9 32x IN 16x OUT 4x FX	Digital	1	main stage
	Yamaha	01v96 12xmic IN 6x OUT 2x FX	Digital	1	mobile
	Mackie	CFX 16 (with FX but not usable)	Analog	1	basement stage
	Soundcraft	Spirit 8 - 24x mic IN, 8x grp, 6x AUX,	Analog	1	
	Soundcraft	Spirit FOLIO FX8 - 8x mic IN, 3x AUX, integrated Lexicon fx	Analog	1	
EQ	Klark teknik	DN370		1	main stage
FX	Yamaha	SPX 900		1	
	Lexicon	MPX100		1	
	TC Electronic	M-One		1	
	EVENTIDE	SPACE pedal		1	
Microphones		Shure SM 58	XLR	4	
		Shure BETA 58	XLR	2	
		Shure BETA 57	XLR	3	
		Shure SM 57	XLR	3	
		AKG SK391	XLR	2	
		AKG SK393	XLR	2	
		AKG C1000	XLR	4	
		AKG C547 BL	XLR	1	
		Shure BETA 52	XLR	1	
		AKG D112	XLR	1	
	set for piano	DPA 4066 2pcs	microdot or XLR	1	
		Shure SH 55	XLR	2	
	headset	DPA 4088	minijack	2	
	lavalier	Sennheiser MKE2 gold	minijack	6	
		Sennheiser EW100 G3	wireless	2	
Wireless system		Senheisser EW300 G2		6	
		Senheisser EW100 G2		2	
Players	MD	SONY E-10		2	
	CD			1	
	HDD	DENON DN-HD 2500		1	
Stands	K&M	mic stand	boom	6	
	Manfrotto	mic stand	straight	2	
		desk stand		2	
	Proel	speaker stand	1, 8 m	2	
		speaker stand with handle	2, 1 m	2	
Multitransfer cables	Zeck	20x In 8X OUT	30m	1	
	Zeck	16x IN 4x OUT	15m	1	
Video	NEC Np 2200	4200 Ansi Lens shift		1	

ELIZABETHAN STAGE – technical drawing

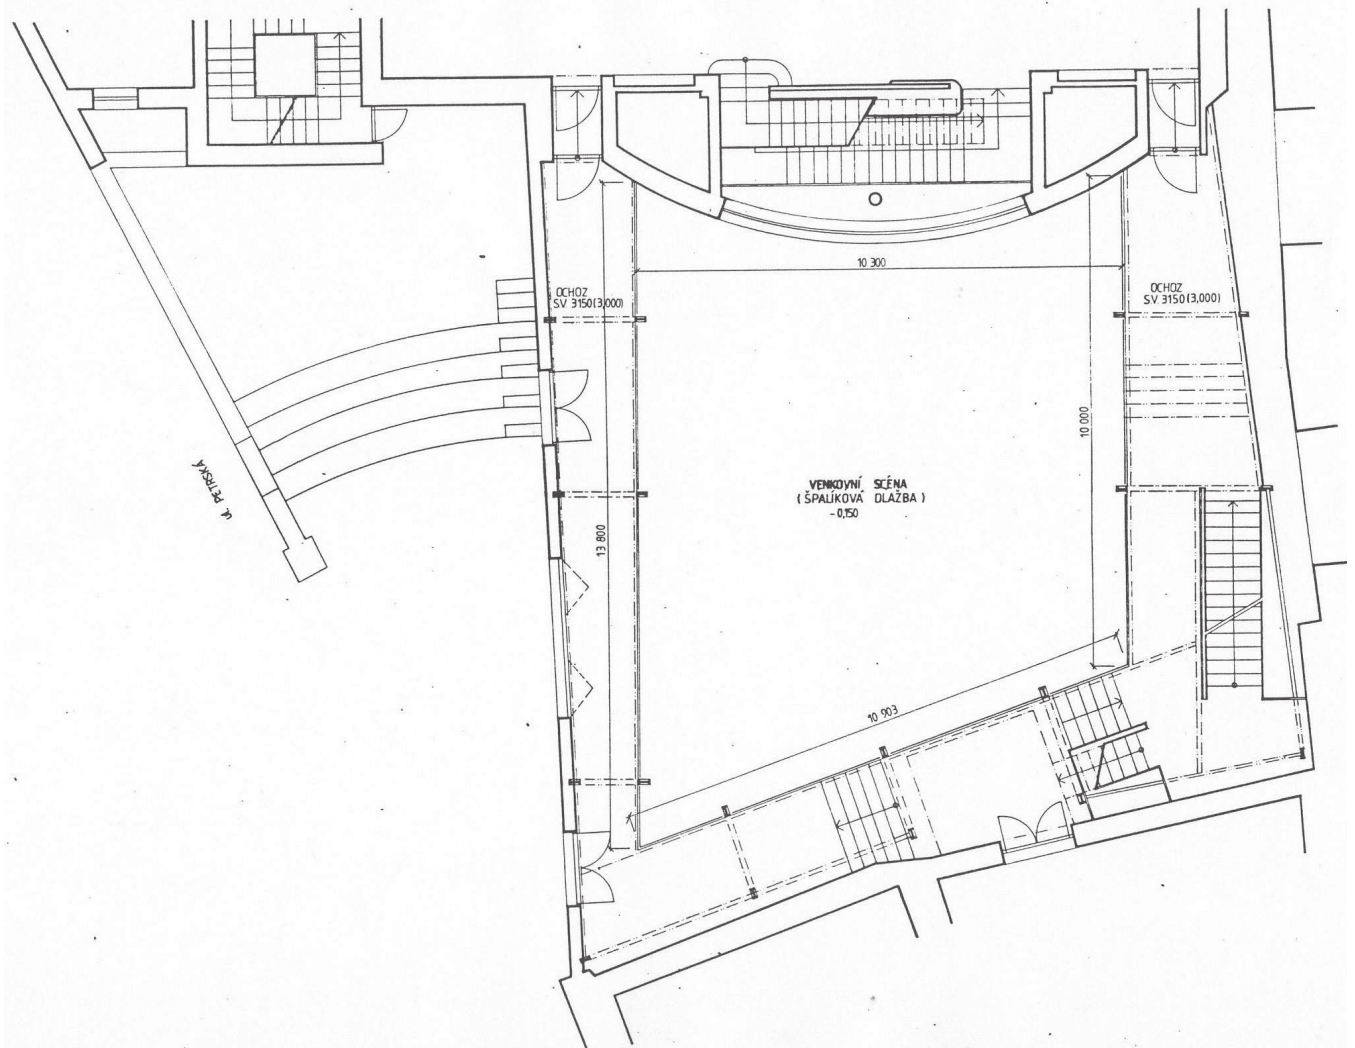

FOYER – technical drawing


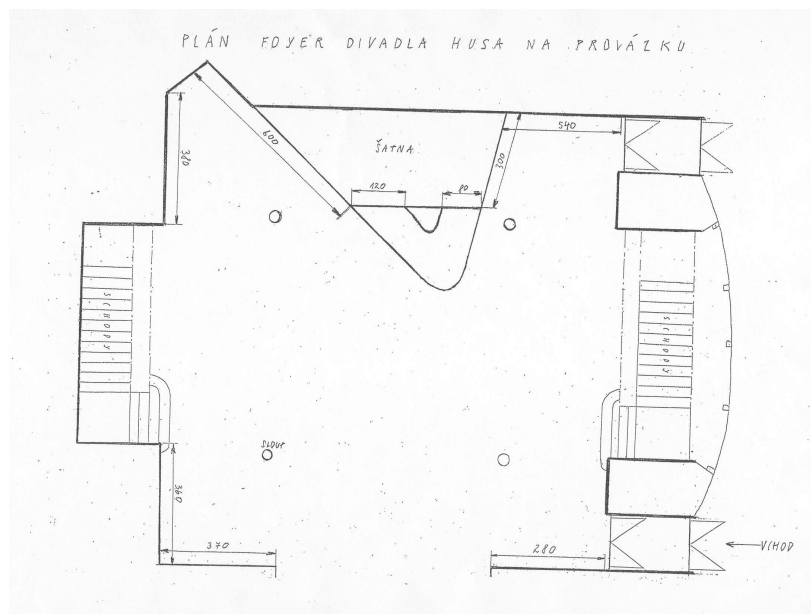


PHOTO DOCUMENTATION




building



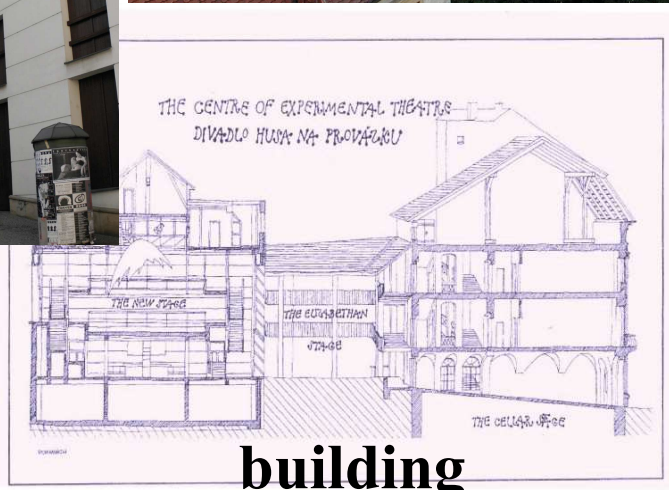

great hall

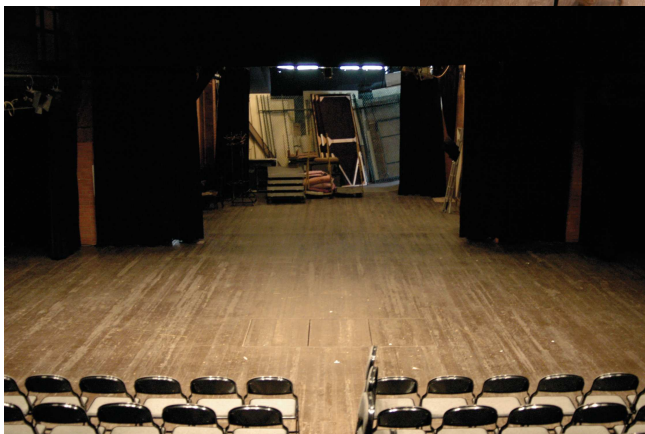



cellar stage



elizabethan stage



foyer